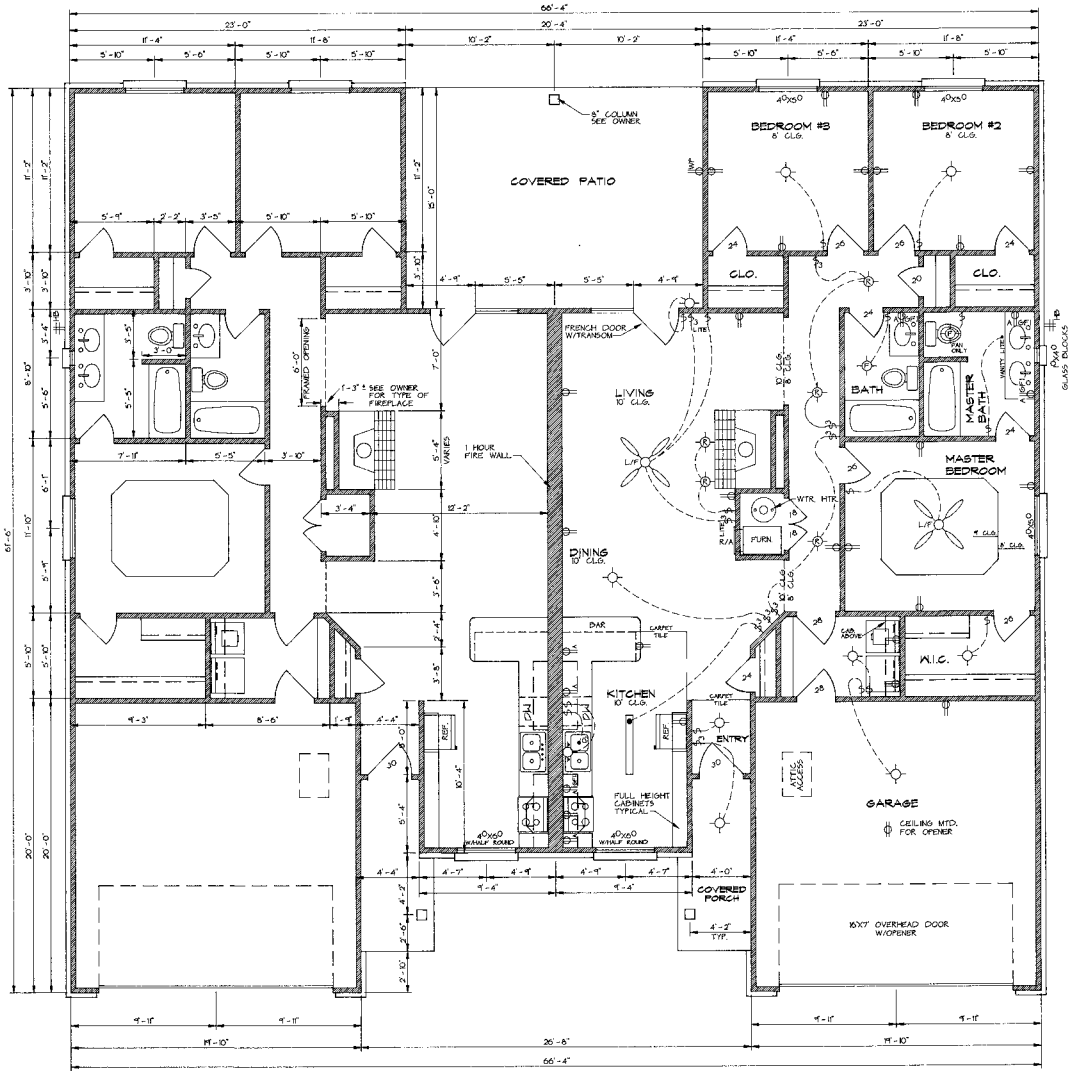

FLOOR PLAN

1/4"=1'-0"

LEGEND

- COMBO. LIGHT/FAN
- ELECTRIC FIXTURE
- RECESSED FIXT.
- COMBO LITE/FAN
- STRIP LIGHT
- SINGLE POLE SWITCH
- 3-WAY SWITCH
- 110V RECEPTACLE
- GROUND FAULT/ ABOVE COUNTER
- WEATHER PROOF
- 220V RECEPTACLE
- HOSE BIB
- TELE. JACK
- CABLE T.V. JACK
- CENTRAL VAC. OUTLET

* SOME SYMBOLS MAY NOT APPLY

NOTE: ALL DIMENSIONS SAME FOR BOTH SIDES

ALL ELECTRICAL SAME FOR BOTH SIDES

HEATED SQ. FT. 1351 PER SIDE
GARAGE SQ. FT. 388 PER SIDE
PATIO SQ. FT. 305 TOTAL
TOTAL SQ. FT. 1891.5 PER SIDE
TOTAL SQ. FT. 3783 UNDER ROOF

CONTRACTING SERVICE
ADS
4304 "F" WINSLOW DR.
SPRINGDALE, ARKANSAS
751-8757

GLENN ATKINS

SPRINGDALE, ARKANSAS

FLOOR PLAN

REVISION	
SYMBOL	DATE:

DRAWN: B.G	DATE: 1/8/96
CHECKED:	JOB NO: 95-170
SCALE: 1/4"=1'-0"	

2 OF 3